CONCEPTUAL LAYOUT
LAYOUT #1 - JOSH HAGIN ROAD
SM/GREENWAY PHASE III
BULLOCH COUNTY
PID 0016622

SCALE: 1" = 40'-0"

Heath & Lindbeck Engineers
ENGINEERING
PROJECT MANAGEMENT
PROJECT COORDINATION
PROJECT FEASIBILITY STUDIES

LEGEND

- PROPERTY LINE
- REQUIRED RIGHT-OF-WAY
- TEMPORARY EASEMENT
- PROPOSED ROADWAY PAVING
- PROPOSED CURB & GUTTER
- PROPOSED DRIVEWAY
- PROPOSED SHARED-USE PATH
- CITY LIMITS
- CITY LIMITS
- WETLANDS
- ESA / ENV. SENSITIVE AREA

TRAIL ALONG JOSH HAGIN ROAD

TYPICAL SECTION - ALONG BURNHALTER ROAD

TYPICAL SECTION - ALONG JOSH HAGIN ROAD

TRAIL ALONG JOSH HAGIN ROAD

CONCEPTUAL LAYOUT
LAYOUT #1 - JOSH HAGIN ROAD
SM/GREENWAY PHASE III
BULLOCH COUNTY
PID 0016622

SCALE: 1" = 40'-0"

Heath & Lindbeck Engineers
ENGINEERING
PROJECT MANAGEMENT
PROJECT COORDINATION
PROJECT FEASIBILITY STUDIES

LEGEND

- PROPERTY LINE
- REQUIRED RIGHT-OF-WAY
- TEMPORARY EASEMENT
- PROPOSED ROADWAY PAVING
- PROPOSED CURB & GUTTER
- PROPOSED DRIVEWAY
- PROPOSED SHARED-USE PATH
- CITY LIMITS
- CITY LIMITS
- WETLANDS
- ESA / ENV. SENSITIVE AREA

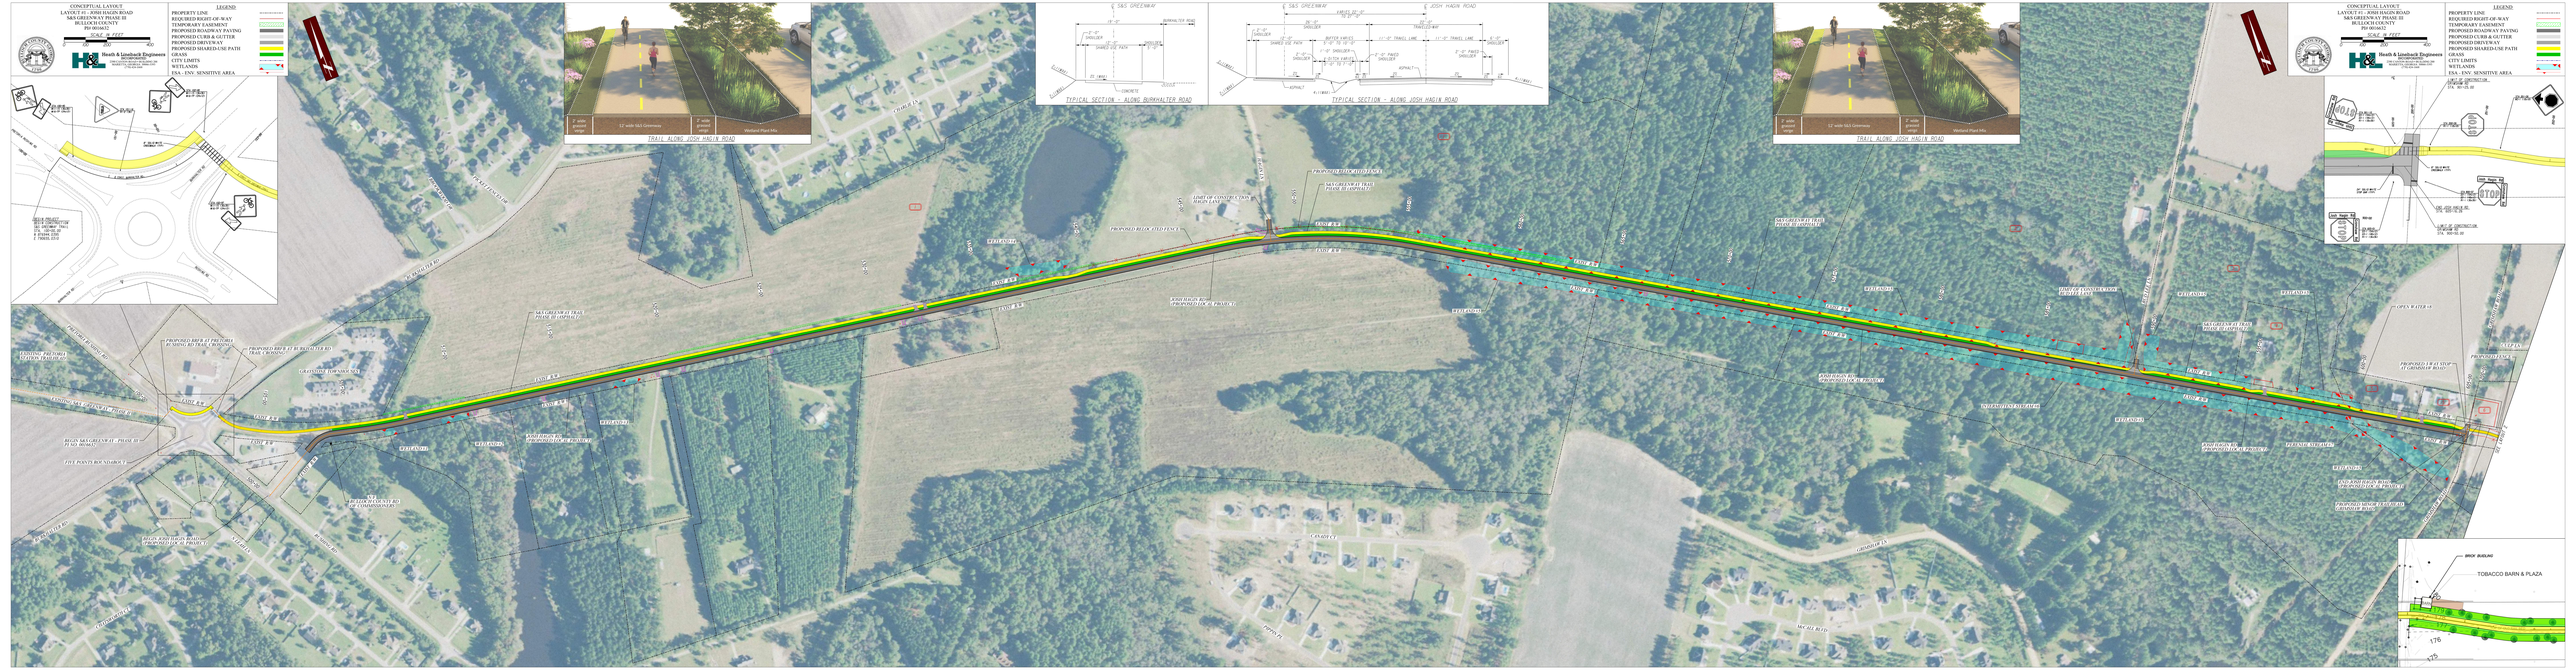
LINE OF CONSTRUCTION
BEGIN CURVE
PROPOSED BRIDGE
PROPOSED BRIDGE
SM/GREENWAY TRAIL
PHASE II (EXISTING)
END CURVE
END R/W
BEGIN R/W
WETLANDS
BRIDGE OVER
PROPOSED CULVERT
PROPOSED CULVERT
PROPOSED BRIDGE
PROPOSED BRIDGE
PROPOSED BRIDGE